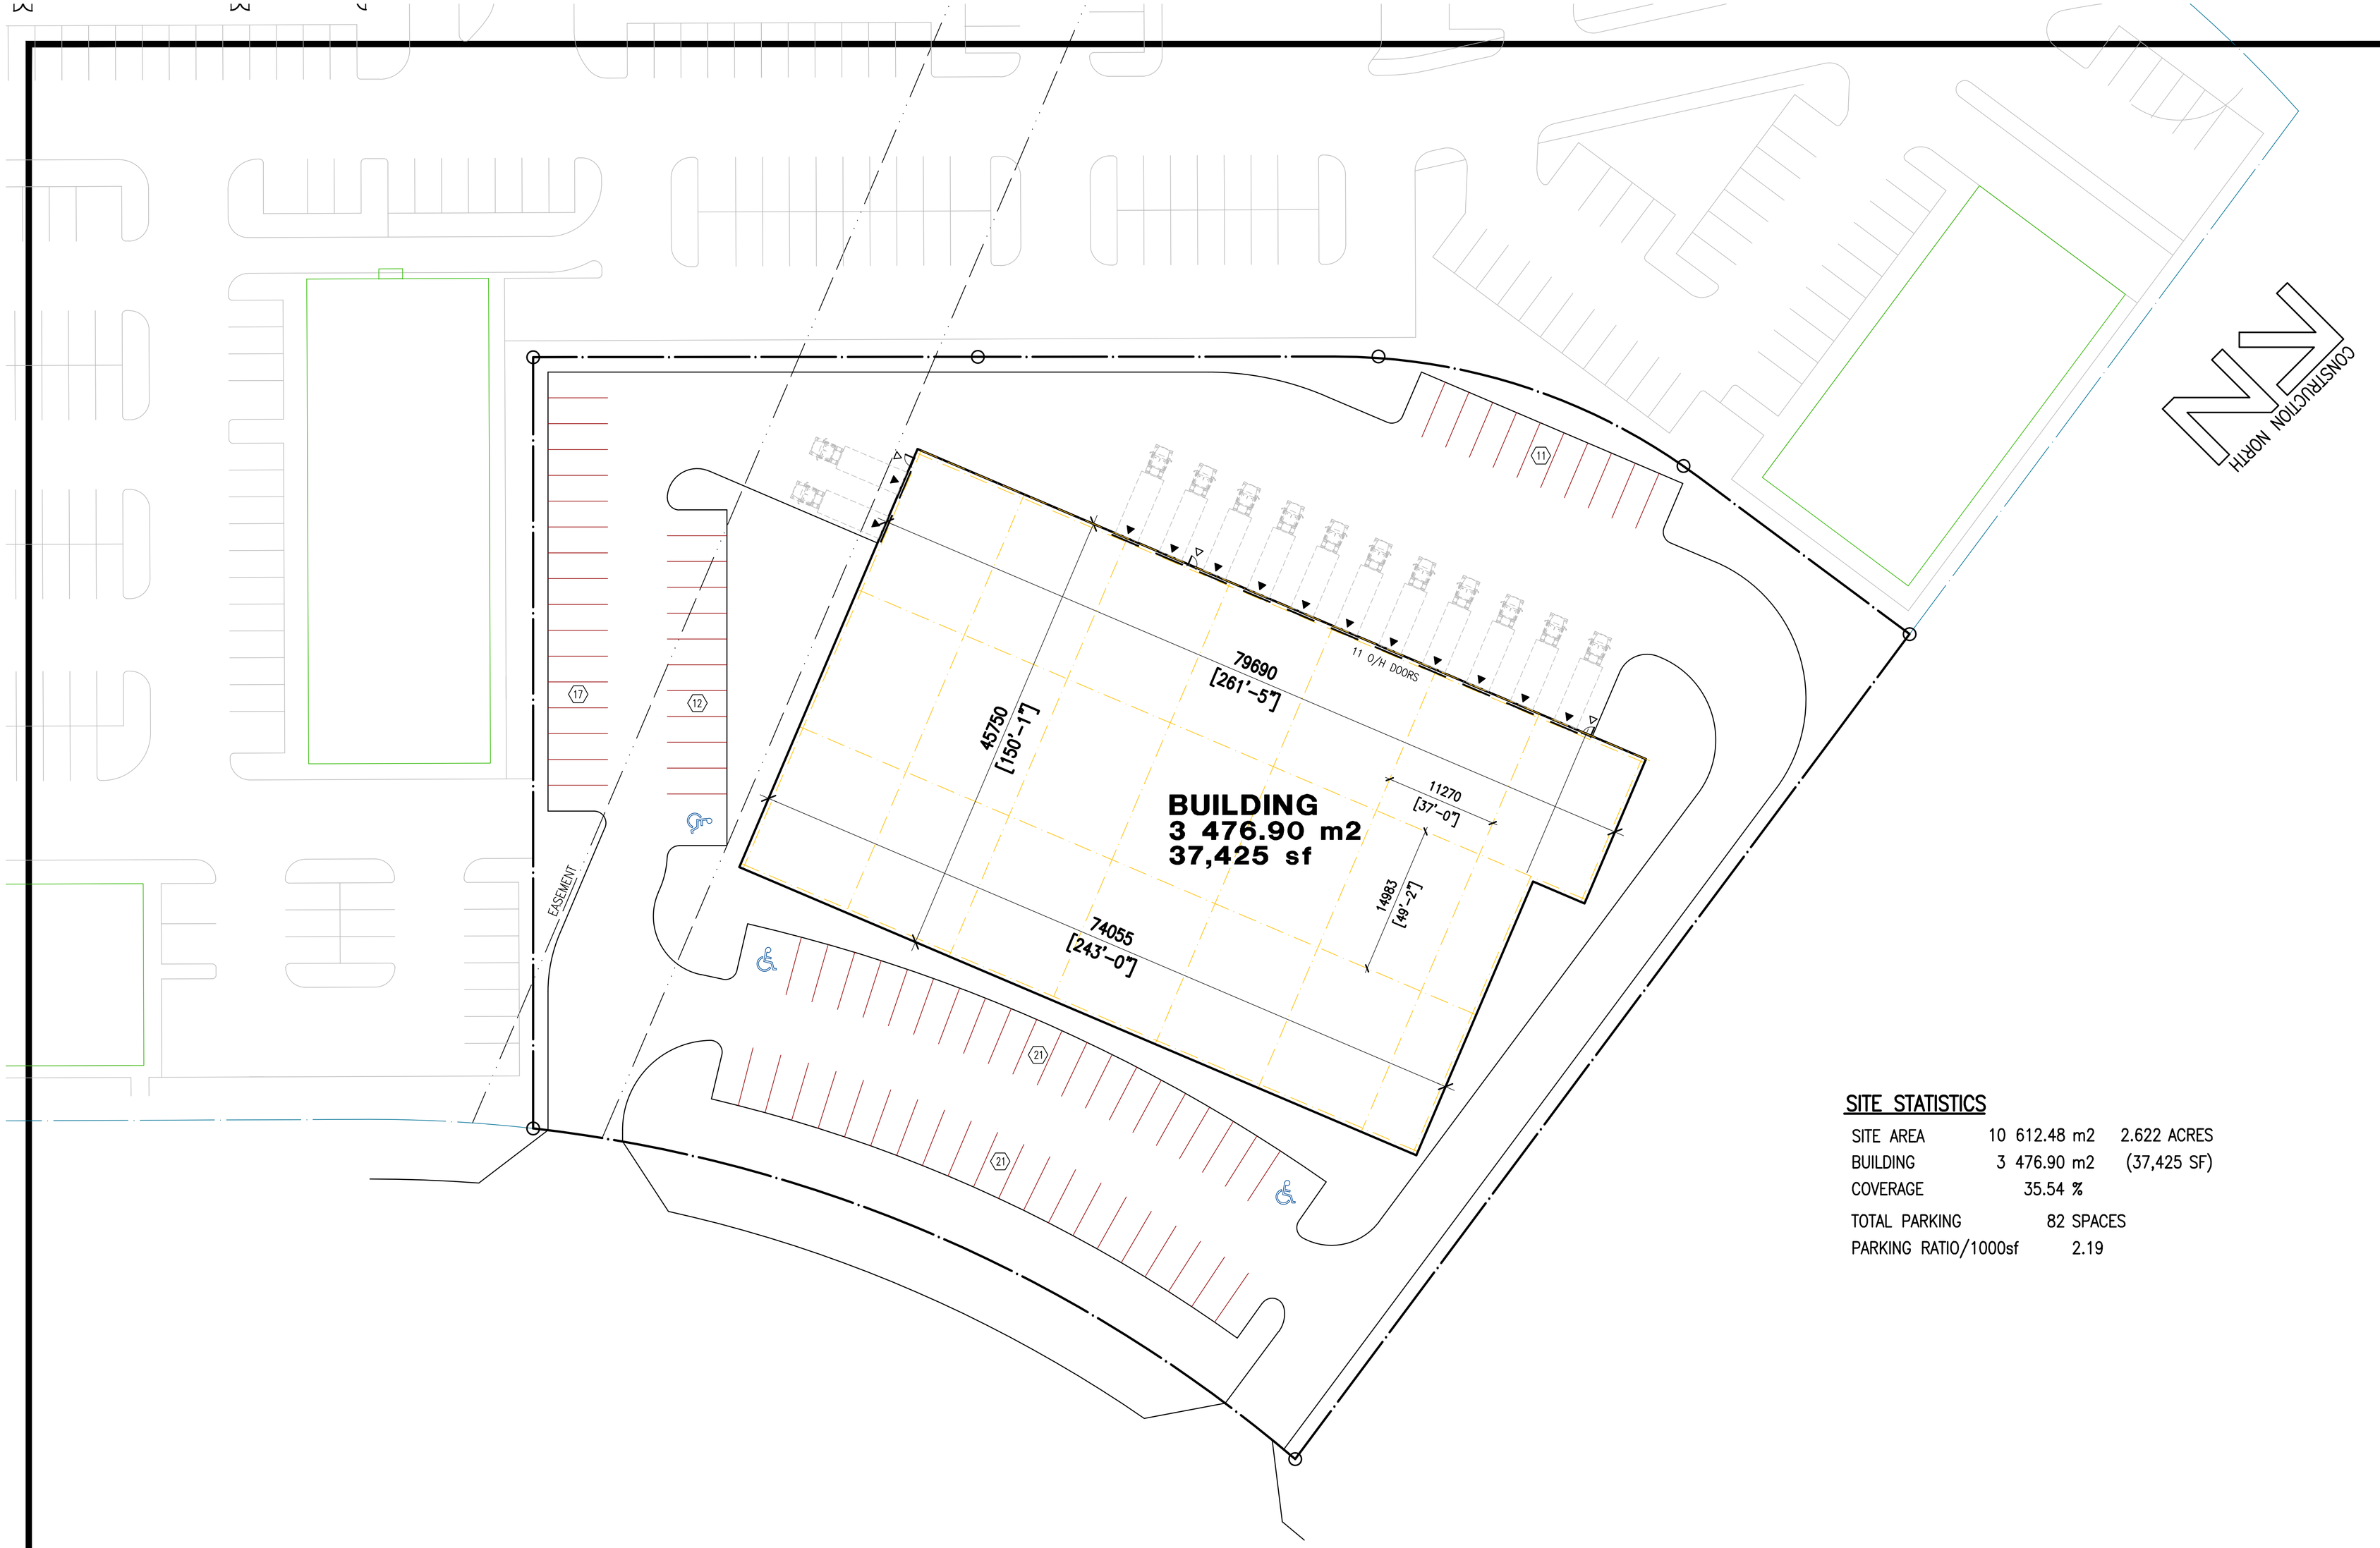

SITE STATISTICS

SITE AREA	10 612.48 m2	2.622 ACRES
BUILDING	3 476.90 m2	(37,425 SF)
COVERAGE	35.54 %	
TOTAL PARKING	82 SPACES	
PARKING RATIO/1000sf	2.19	

OPTION E

Thomas Walker, Architect
AAA, MRAIC, RIBA, OAA

Allen & Sherriff Architects, Inc.
(1970 Alberta Ltd.)
Fax(905) 824-4970 • (905) 824-1117
5160 Explorer Drive, Suite 30, Mississauga,Ontario, L4W 4T7
Fax(905) 624-4988 • (905) 624-1807

ALL DRAWINGS AND RELATED DOCUMENTS ARE THE COPYRIGHT PROPERTY OF ALLEN AND SHERRIFF ARCHITECTS INC. AND MUST BE RETURNED UPON REQUEST.

REPRODUCTION OF DRAWINGS AND RELATED DOCUMENTS IN WHOLE OR IN PART IS FORBIDDEN WITHOUT WRITTEN PERMISSION OF ALLEN AND SHERRIFF ARCHITECTS INC.

ALL DIMENSIONS AND MEASUREMENTS MUST BE CHECKED AND VERIFIED BY THE CONTRACTOR.

THE CONTRACTOR MUST REPORT ALL DISCREPENCIES AND ERRORS OR OMISSIONS TO THE ARCHITECT IN WRITING.

DO NOT SCALE DRAWINGS.

Hopewell

RED DEER , ALBERTA

NO.	DATE	REVISION	DWN

Date: MAY 04, 2016
Drn By: JJA
Checked by:
Scale as noted or: 1:300

SITE PLAN

INDUSTRIAL SITE

Job Number: 3945

Dwg Number: Sk1E