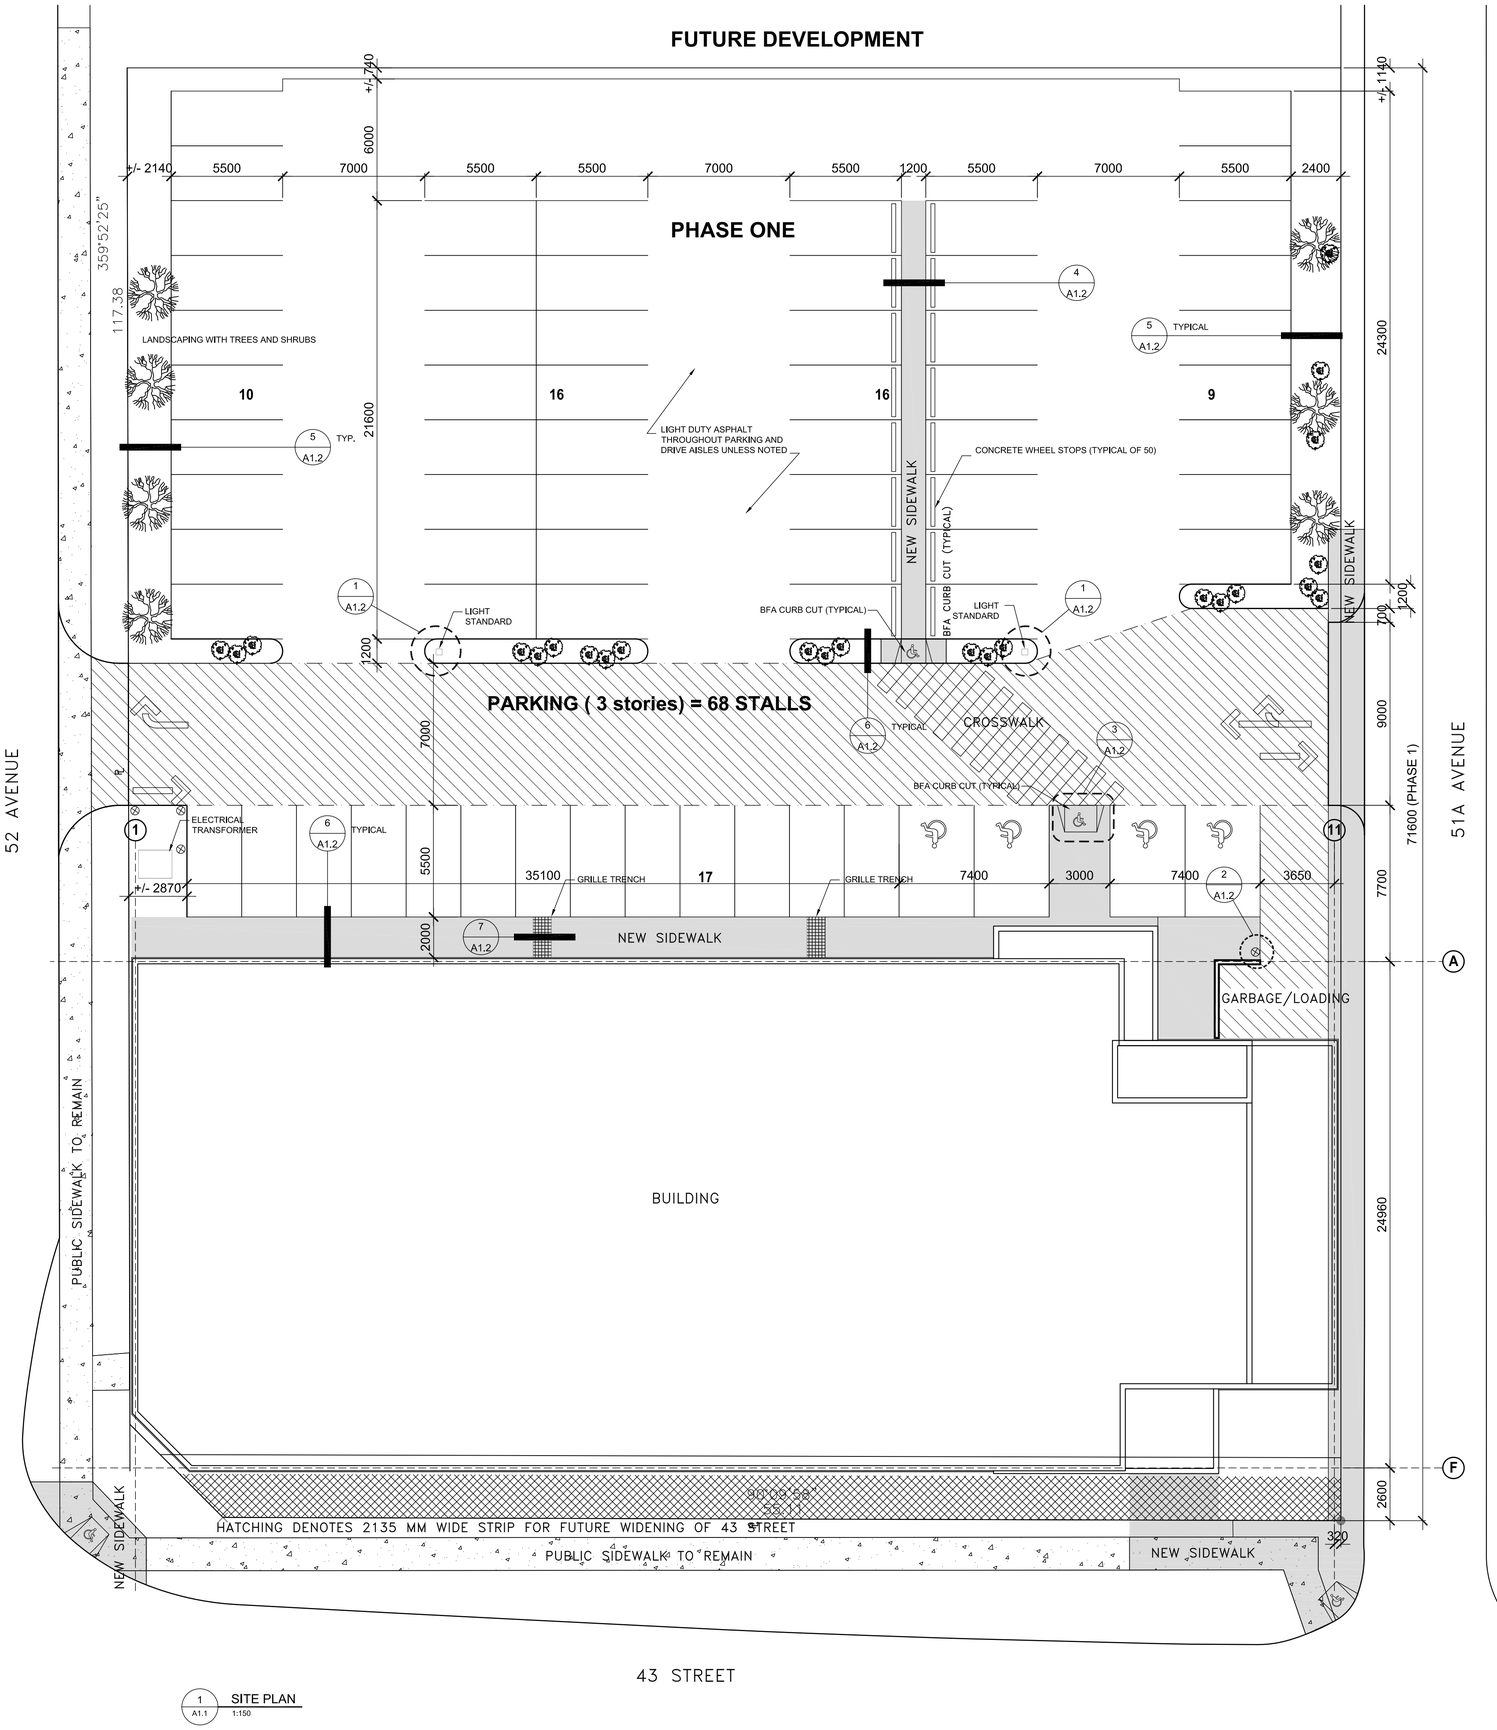

1 A1.1 SITE PLAN 1:150

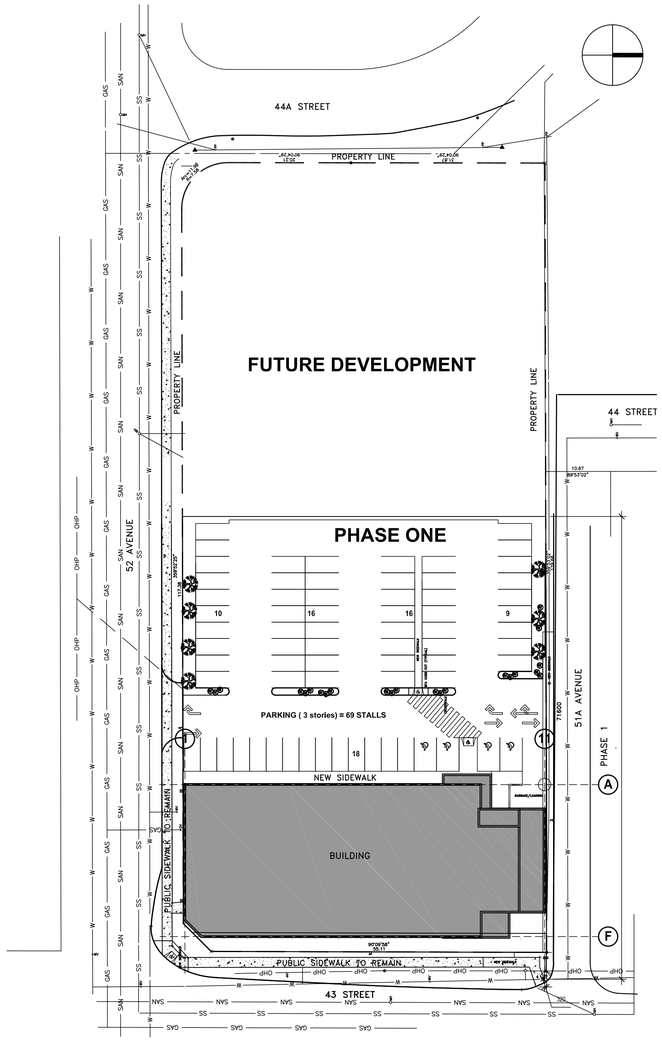

2 A1.1 KEY PLAN 1:500

LEGEND

NEW CONCRETE SIDEWALK:
120 mm CONCRETE ON 50 mm SAND CUSHION ON COMPACTED SUB-GRADE

ALLOWANCE FOR FUTURE WIDENING OF 43 STREET

HEAVY DUTY PAVEMENT
- 90mm COMPACTED ASPHALT
-75mm COMPACTED BASE GRAVEL
- 280mm COMPACTED PIT RUN GRAVEL
-COMPACTED SUBGRADE

LIGHT DUTY PAVEMENT
- 65 mm COMPACTED ASPHALT
- 75mm COMPACTED BASE GRAVEL
- 150mm COMPACTED PIT GRAVEL
- COMPACTED SUBGRADE

PAVEMENT MARKINGS

PARKING STALLS: 100mm WIDE WHITE LINES

CROSSWALKS: 300mm WIDE YELLOW LINES

BFA Symbols: 1000 x 1000mm PAINTED SYMBOL-BLUE

Burgess Bredo ARCHITECT LTD.

COPYRIGHT RESERVED. THIS DRAWING IS AND AT ALL TIMES REMAINS THE EXCLUSIVE PROPERTY OF BURGESS BREDO ARCHITECT LTD. AND SHALL NOT BE USED WITHOUT THE ARCHITECT'S CONSENT.

THE CONTRACTOR SHALL CHECK ALL DIMENSIONS PRIOR TO START OF CONSTRUCTION AND REPORT ALL ERRORS AND OMISSIONS PROMPTLY TO THE ARCHITECT. DO NOT SCALE THE DRAWING. THIS DRAWING SHALL NOT BE USED FOR CONSTRUCTION PURPOSES UNTIL SIGNED.

no.	Date	Revision
2.	Oct. 22 2010	Issued for Pricing
1.	Oct. 01 2010	Issued for Development Permit

Structural COGNIDYN ENGINEERING LTD.

Mechanical COGNIDYN ENGINEERING LTD.

Electrical COGNIDYN ENGINEERING LTD.

Landscape

Sub-consultant

Seals and Permits

BURGESS W. BREDO REGISTERED ARCHITECT ALBERTA

BURGESS BREDO ARCHITECT LTD.
PERMIT No. 294
ISSUED PURSUANT TO THE ARCHITECTS ACT OF ALBERTA

Client

Hospital Side Joint Venture

Project

MEDICAL CENTRE
43 STREET AND 52 AVENUE
RED DEER, ALBERTA

Tender package

BASE BUILDING
Three Storeys

Drawing Title

SITE PLAN
KEY PLAN

Scale NOTED

DRAWN JD
CHECKED BB
FILE

Date September 29, 2010

Project No. 474 -MCR

Drawing No. **A1.1**